DO NOT SCALE. WORK TO FIGURED DIMENSIONS ONLY.
ALL EXISTING DIMENSIONS TO BE CHECKED ON SITE.
DRAWN ON AUTOCAD R2004 AT DEADY GAHAN ARCHITECTS LTD
LAYERS ON THIS DRAWING COMPLY WITH BS 1192: PART 5

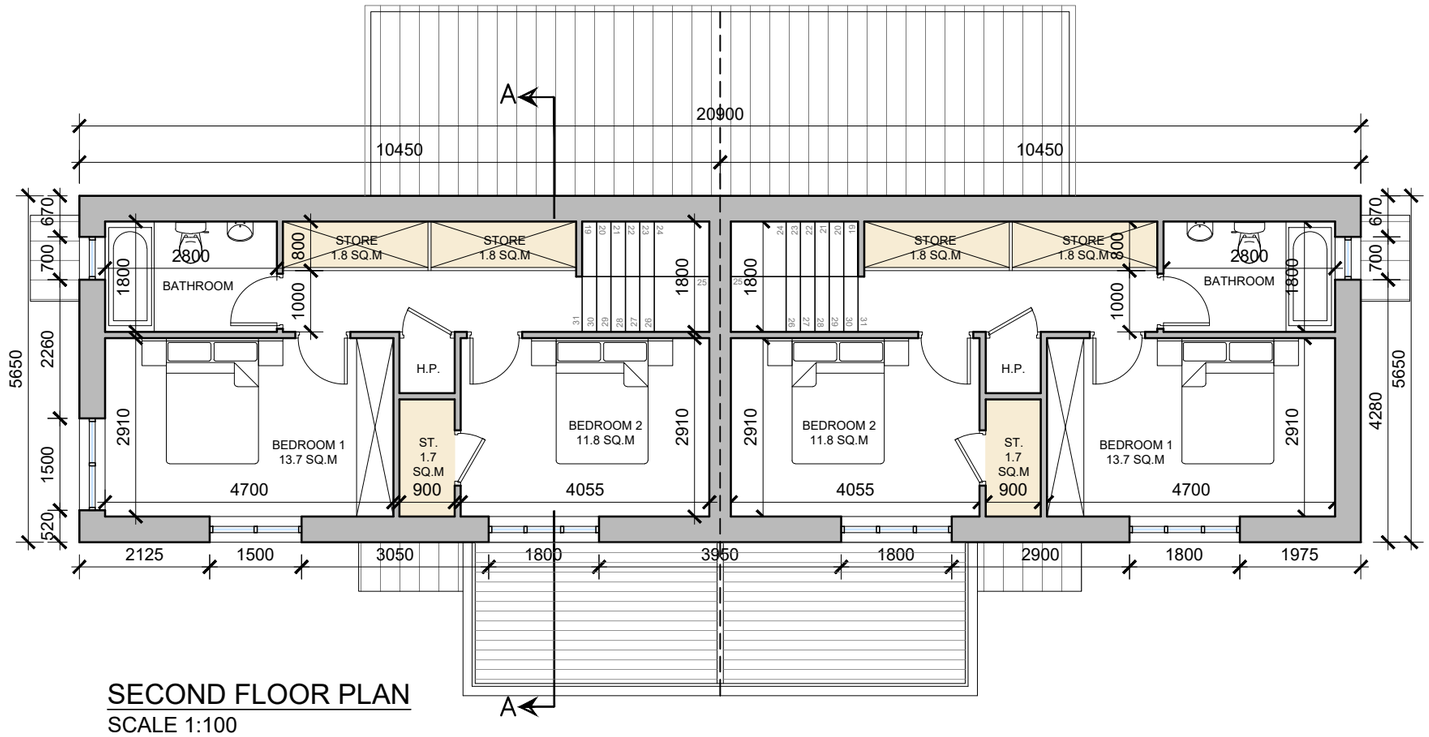

SECOND FLOOR PLAN
SCALE 1:100

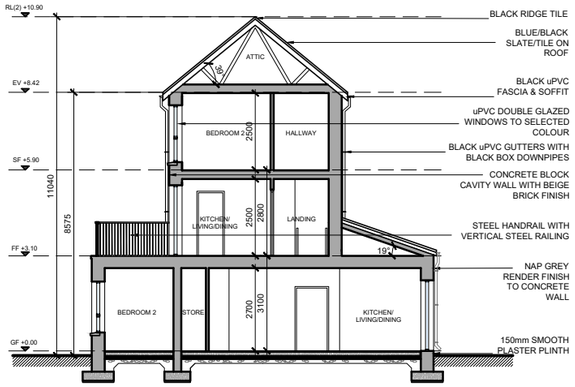

Section A-A
SCALE 1:200 @ A3

C.A.2 - Type 2.G3 - AREA: *87.2 SQ.M.*
939 SQ.FT.
(with entrance stairs: 94.8 sq.m.)
STORAGE tot. - 6.9 sq.m.

C.A.2 - Type 2.G4 - AREA: *87.2 SQ.M.*
939 SQ.FT.
(with entrance stairs: 94.8 sq.m.)
STORAGE tot. - 6.9 sq.m.

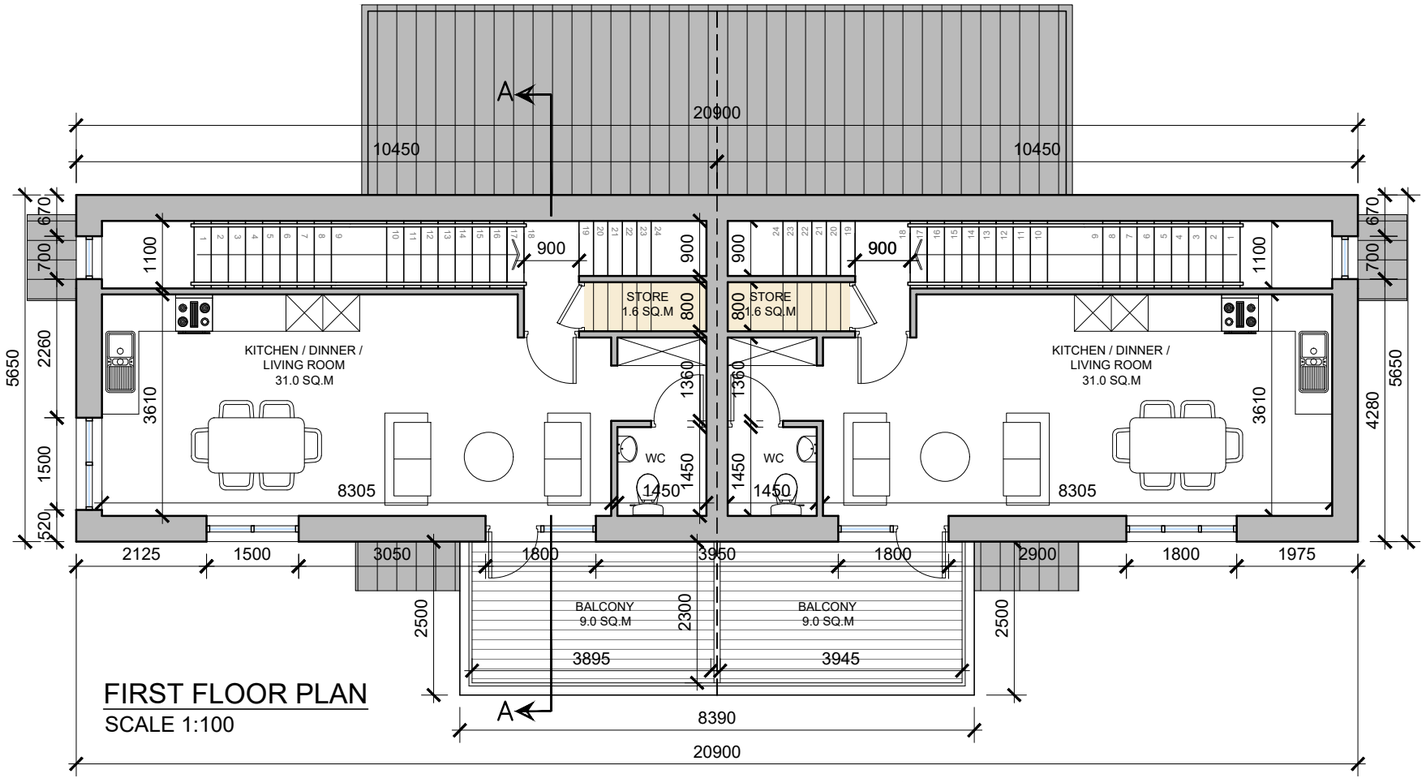

FIRST FLOOR PLAN
SCALE 1:100

date	rev	name	chk	note
27.07.22	P1	MP	EJG	ISSUE FOR PLANNING

DEADY GAHAN ARCHITECTS
EASTGATE VILLAGE, LITTLE ISLAND, CORK
T: 021 4355016 W:WWW.DGARCHITECTS.IE
EMAIL:INFO@DGARCHITECTS.IE

Project
PROPOSED RESIDENTIAL DEVELOPMENT AT
BALLYMACAULA, DRUMBIGGLE, CIRCULAR ROAD,
ENNIS, CO. CLARE.

Drawing title
DUPLEX APARTMENT 2.G1/G2/G3/G4
FIRST & SECOND FLOOR PLANS & SECTION A-A

Scale	Drawn	Checked	Date
1:100/1:200 @ A3	AV	EJG	13.06.22
Project No. 21112	Drg. No. 21112/P/212		Revision P1

☐ Information \ Comments — Tender ☐
☐ Planning — Construction ☐