C.A. 2 - **Type 2.D2** - AREA: 91.1 SQ.M. 980 SQ.FT.

DO NOT SCALE. WORK TO FIGURED DIMENSIONS ONLY.
ALL EXISTING DIMENSIONS TO BE CHECKED ON SITE.
DRAWN ON AUTOCAD R2004 AT DEADY GAHAN ARCHITECTS LTD
LAYERS ON THIS DRAWING COMPLY WITH BS 1192: PART 5

Storage Area: 4.2 sq.m.

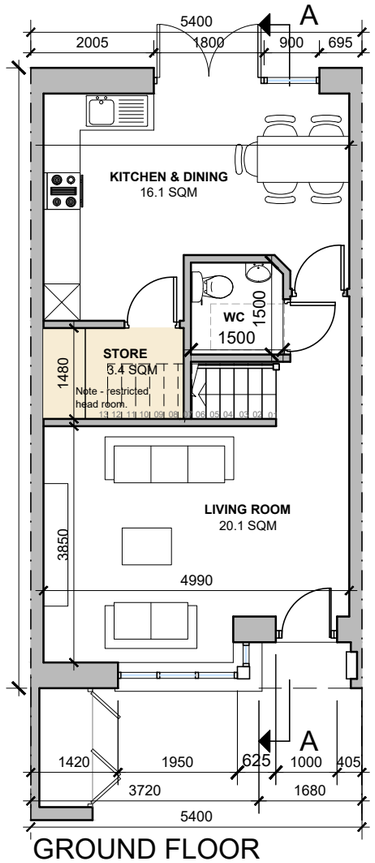

GROUND FLOOR

SCALE 1:100

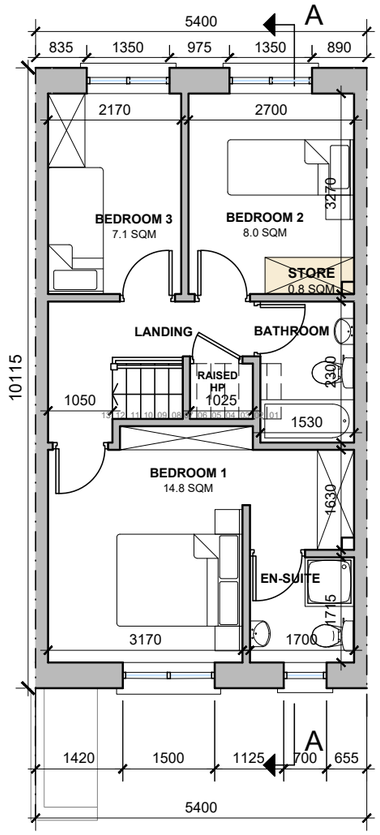

FIRST FLOOR

SCALE 1:100

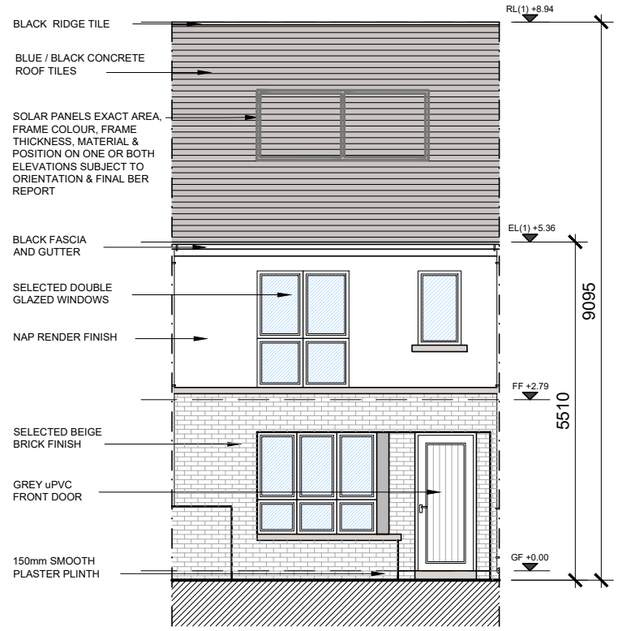

FRONT ELEVATION

SCALE 1:100

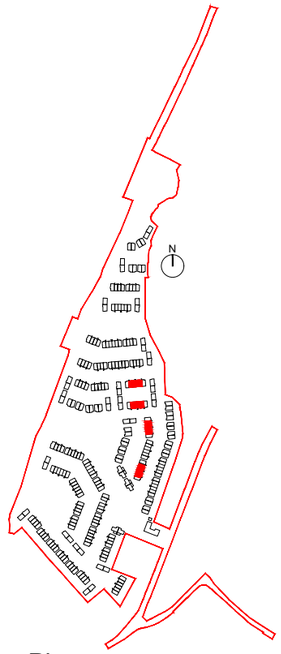

Key Plan

SCALE 1:10,000 @ A3

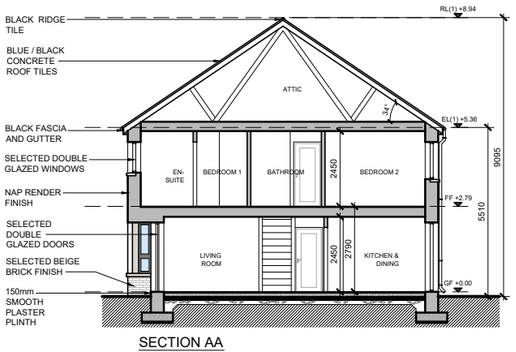

SECTION AA

SCALE 1:200

HOUSE TYPE 2.D2 - C.A.2 - 3D Image

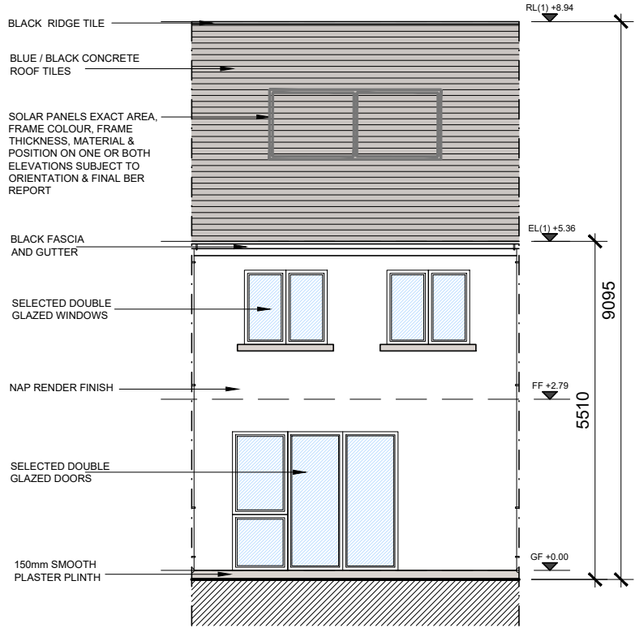

REAR ELEVATION

SCALE 1:100

***NOTE:** POSITION OF NORTH POINT AND LEVELS VARY - CHECK SITE PLAN FOR ORIENTATION - DWG NO. 21112/P/003*

***NOTE:** 2.D2m REFERS TO MIRRORED VERSION OF UNIT TYPE 2.D2*

date	rev	name	chk	note
27.07.22	P1	MP	EJG	ISSUE FOR PLANNING

DEADY GAHAN ARCHITECTS
EASTGATE VILLAGE, LITTLE ISLAND, CORK
T: 021 4355016 W.WWW.DGARCHITECTS.IE
EMAIL:INFO@DGARCHITECTS.IE

Project
PROPOSED RESIDENTIAL DEVELOPMENT AT
BALLYMACAULA, DRUMBIGGLE, CIRCULAR ROAD,
ENNIS, CO. CLARE

Drawing title
HOUSE TYPE 2.D2
FLOOR PLANS, ELEVATIONS, SECTION A-A, 3D RENDER

Scale	Drawn	Checked	Date
1:100-200@A3	CO'C	EJG	03.11.21

Project No.	Drg. No.	Revision
21112	21112/P/208	P1

☐ Information \ Comments ☐ Tender
☐ Planning ☐ Construction